


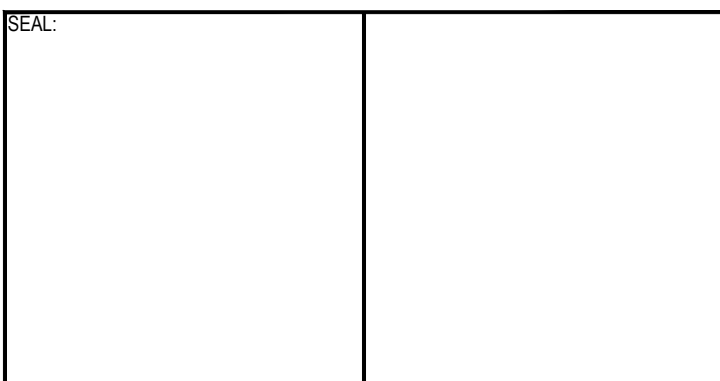

ORIGINAL SCALE: 1:1000 (22 X 34)	DATE: JANUARY 2026
APPROVED BY: M.STEFFLER	IF THIS BAR IS NOT 25mm LONG, ADJUST YOUR PLOTTING SCALE.
CHECKED BY: R.WALLACE	
DRAWN BY: J.JOHNSTON	
DESIGNED BY:	
 25mm	

wsp

WSP Canada Inc.
131-135 27 STREET
EDSON, ALBERTA T7E1N9
T 780-712-5000 | www.wsp.com

PROJECT NUMBER: CA0065833.6898

CLIENT:




MUNICIPALITY OF
JASPER

CLIENT REF. #: --

TITLE: SCHEDULE A
ROTATION SCHEDULE
SITE PLAN

PLAN SCHEDULE LEGEND	
	COMPLETED
	ROTATION 6 (JULY 14 - JULY 24)
	TO BE DETERMINED

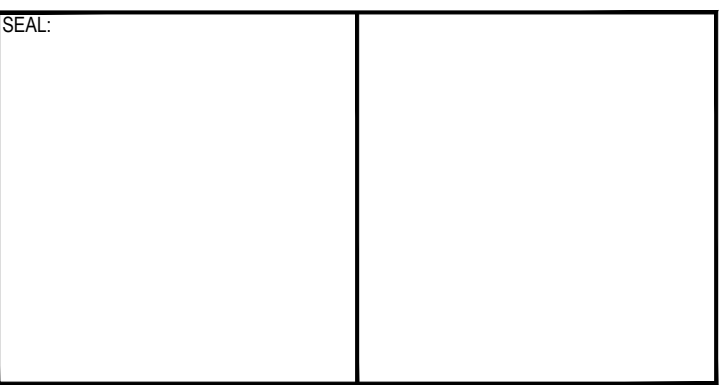

ORIGINAL SCALE: 1:500 (22 X 34)	DATE: JANUARY 2026
APPROVED BY: M. STEFFLER	IF THIS BAR IS NOT 25mm LONG, ADJUST YOUR PLOTTING SCALE.  25mm
CHECKED BY: R. WALLACE	
DRAWN BY: J. JOHNSTON	
DESIGNED BY: ---	

WSP

WSP Canada Inc.
131-135 27 STREET
EDSON, ALBERTA T7E 1N9
T 780-712-5000 | www.wsp.com

PROJECT NUMBER: CA006583.6898

CLIENT:


The logo for the Municipality of Jasper features a stylized mountain range. It consists of three overlapping peaks: a dark blue peak on the left, a light blue peak in the center, and a green peak on the right. Below the peaks is a white swoosh that curves under the central peak.

**MUNICIPALITY OF
JASPER**

CLIENT REF. #: --

TITLE: SCHEDULE B
ROTATION SCHEDULE
SITE PLAN

DRAWING NUMBER:	REV.
C1001	0

