


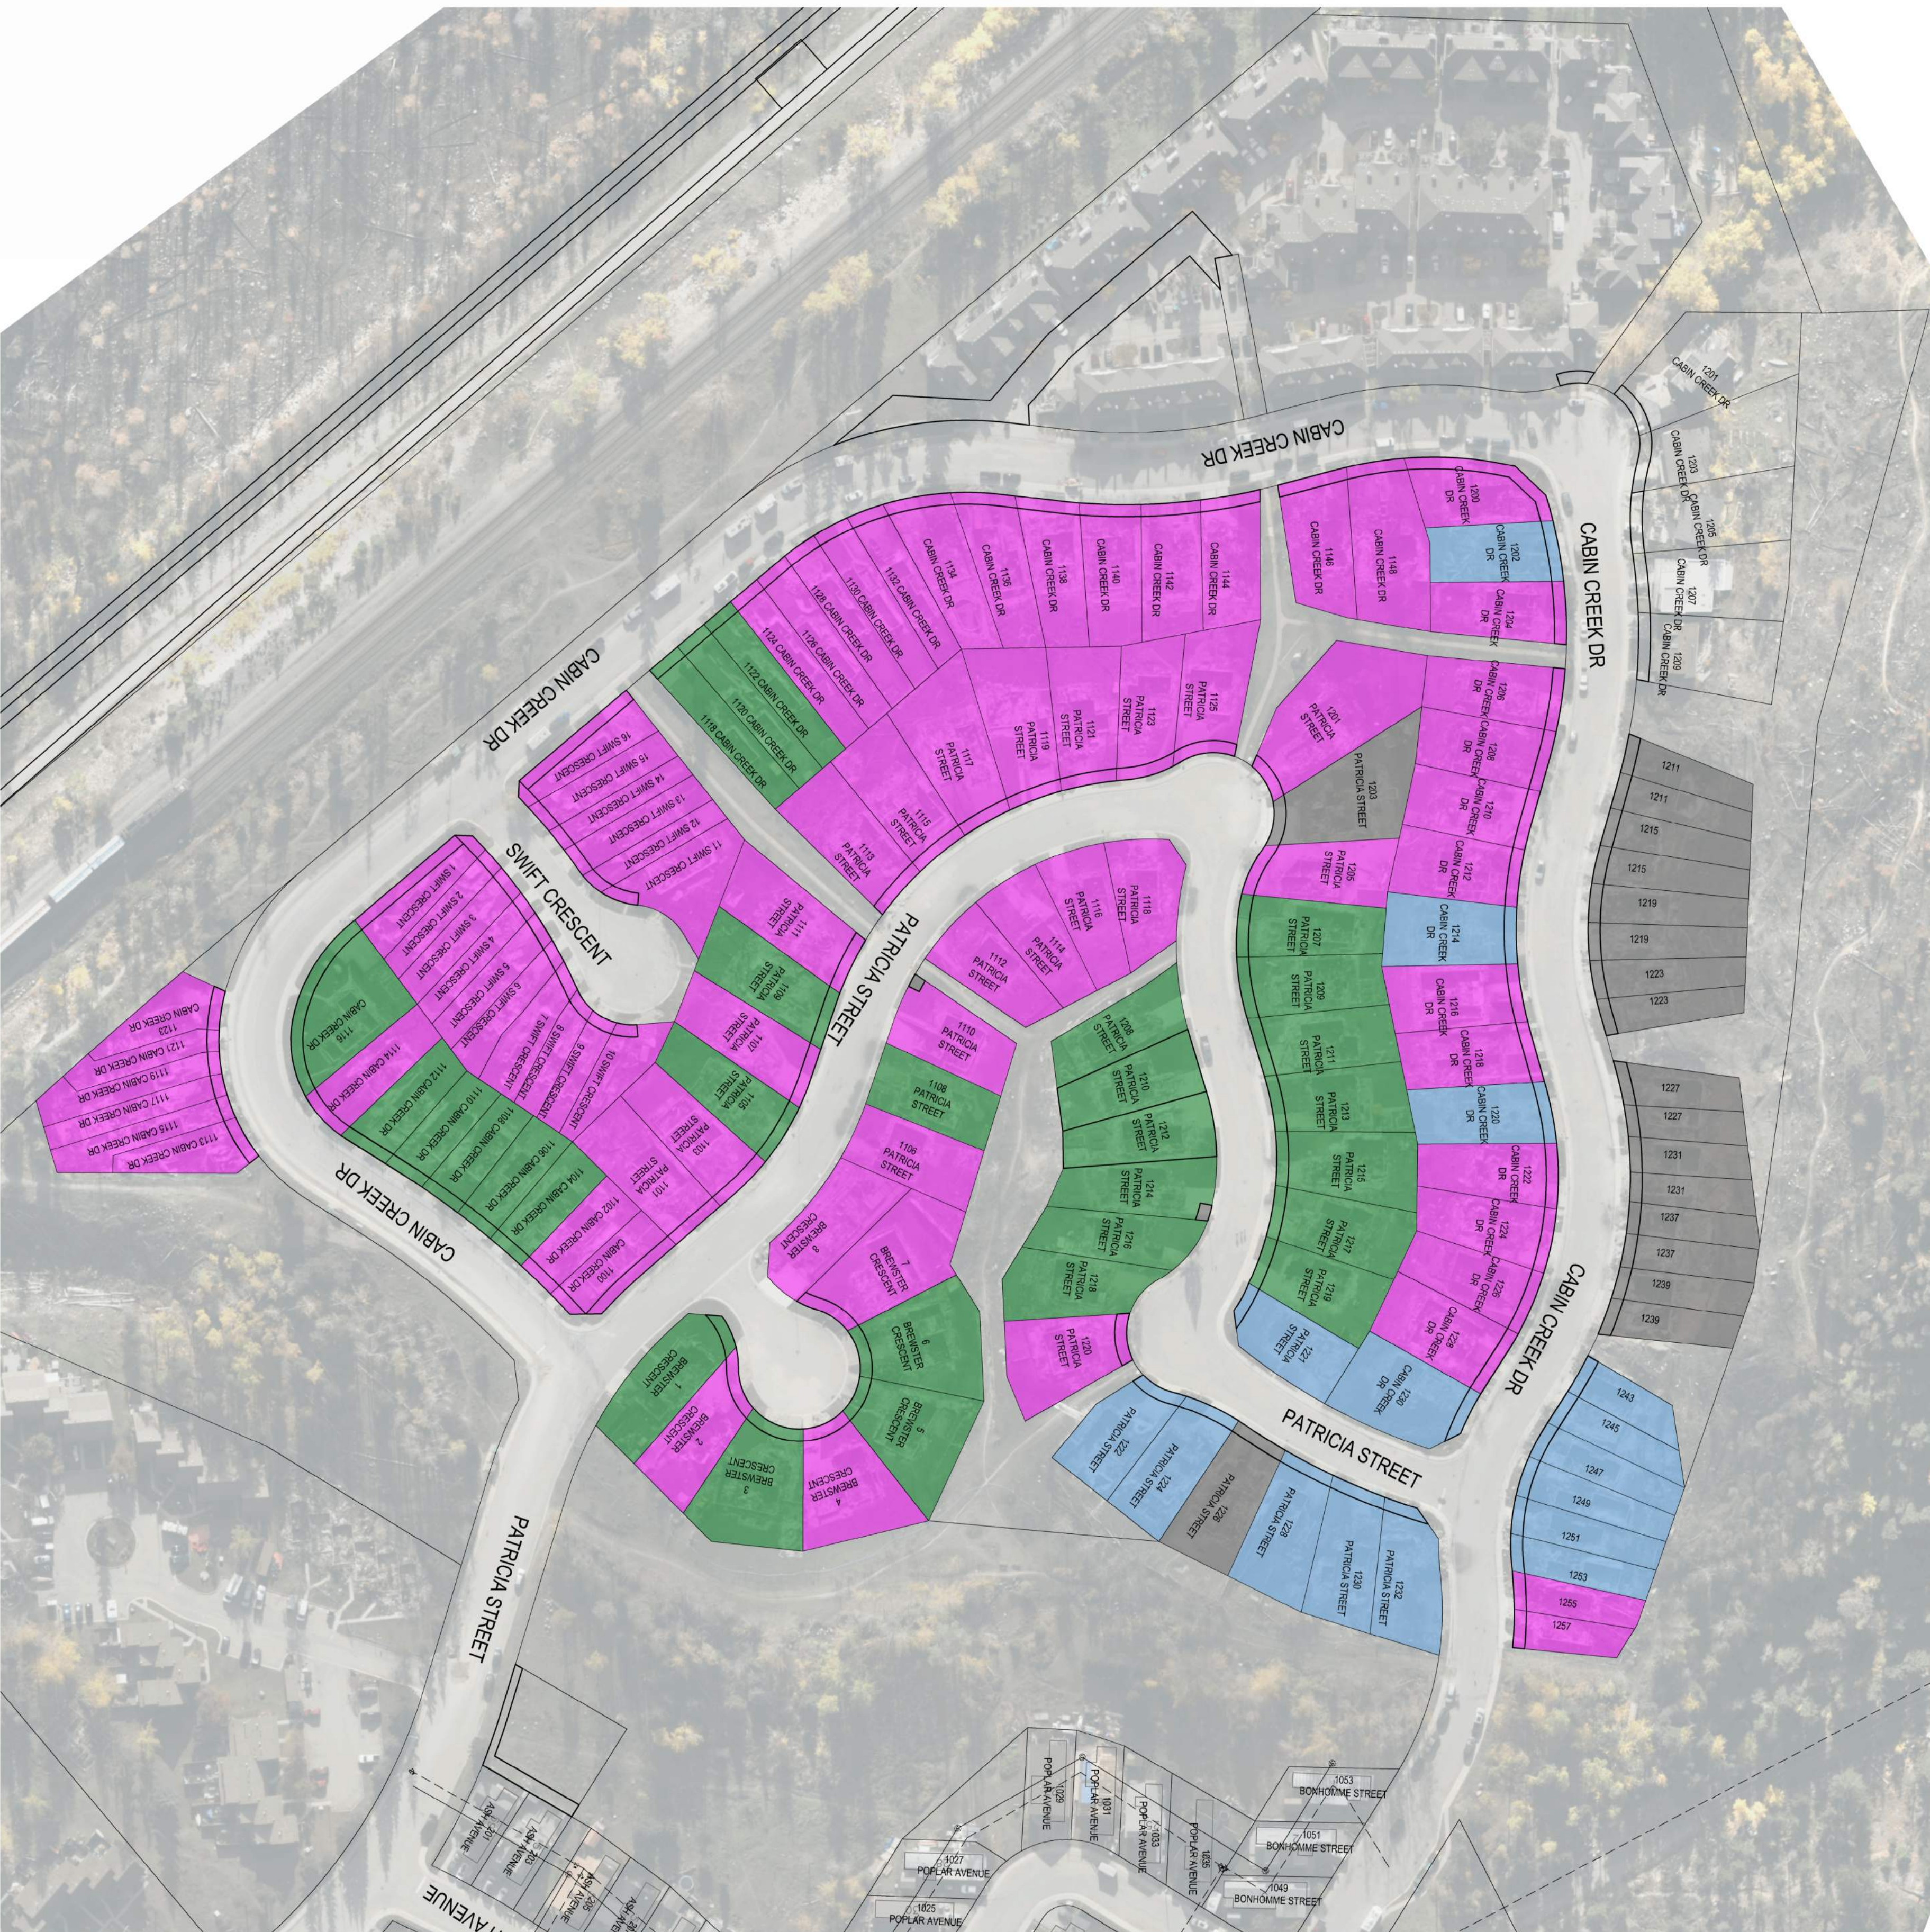

PLAN SCHEDULE LEGEND	
	COMPLETED
	ROTATION 5 (JULY 1 - JULY 10)
	ROTATION 6 (JULY 14 - JULY 24)
	ROTATION (TO BE DETERMINED)

--	--

TRANSPORTATION & INFRASTRUCTURE

PROJECT
**MUNICIPALITY OF
JASPER - SITE
SERVICING FOR FIRE
AFFECTED PROPERTIES**

TITLE:		SCHEDULE SITE PLAN	
DRAWING NUMBER:		C1000	
REV:	4		